

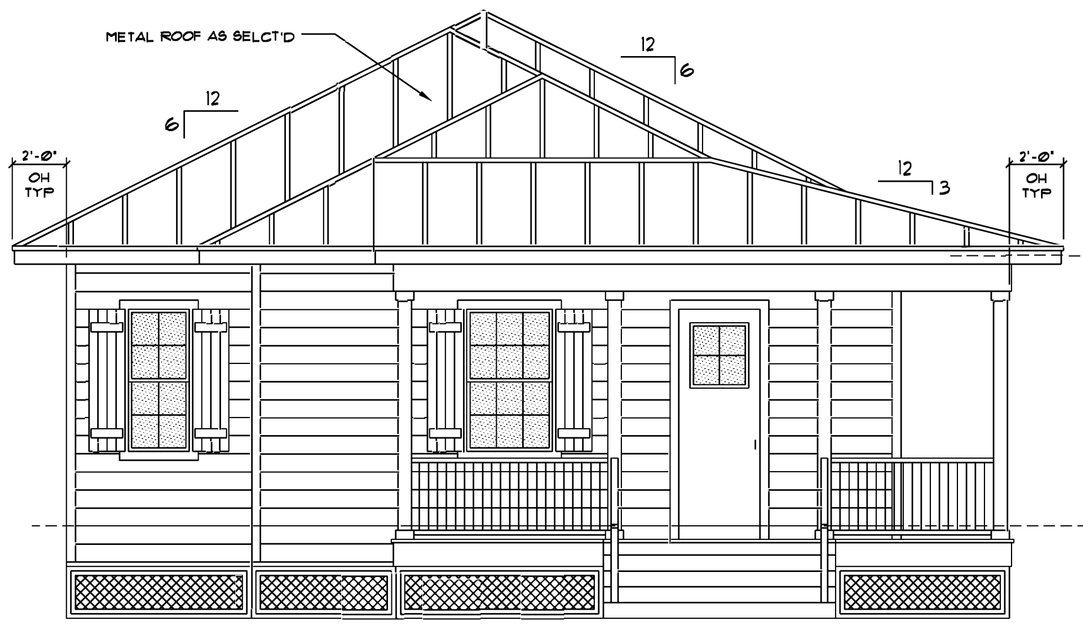


LEFT-SIDE ELEVATION
SCALE: 1/4" = 1'-Ø"
(W. ANN STREET)

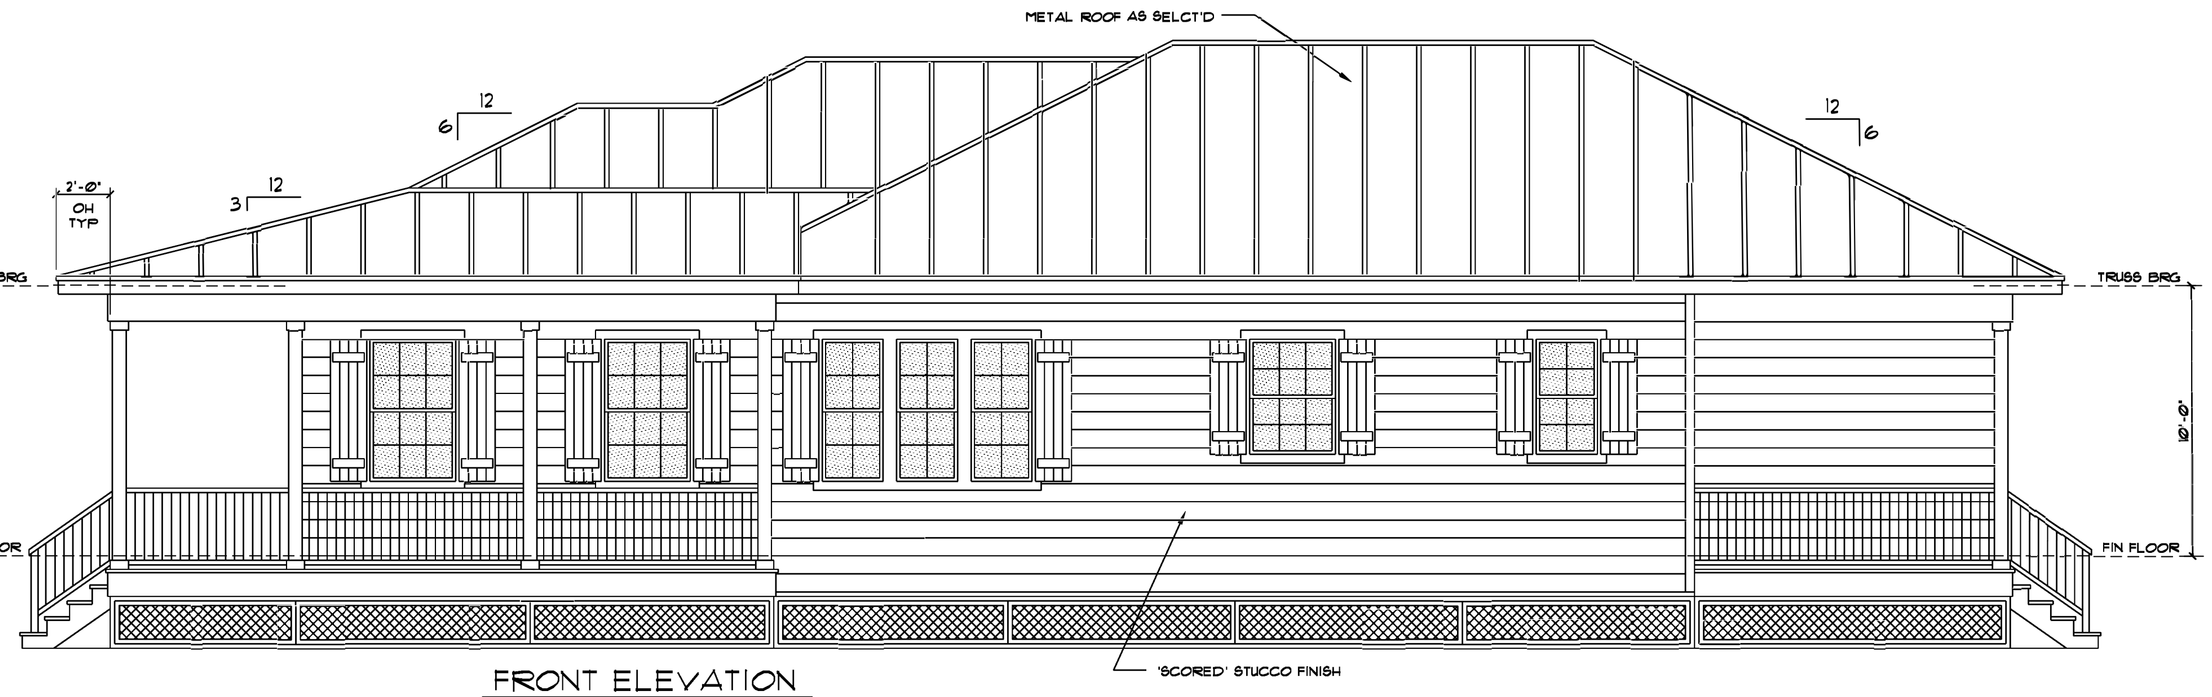

FRONT ELEVATION
SCALE: 1/4" = 1'-Ø"
(MCGREGOR STREET)

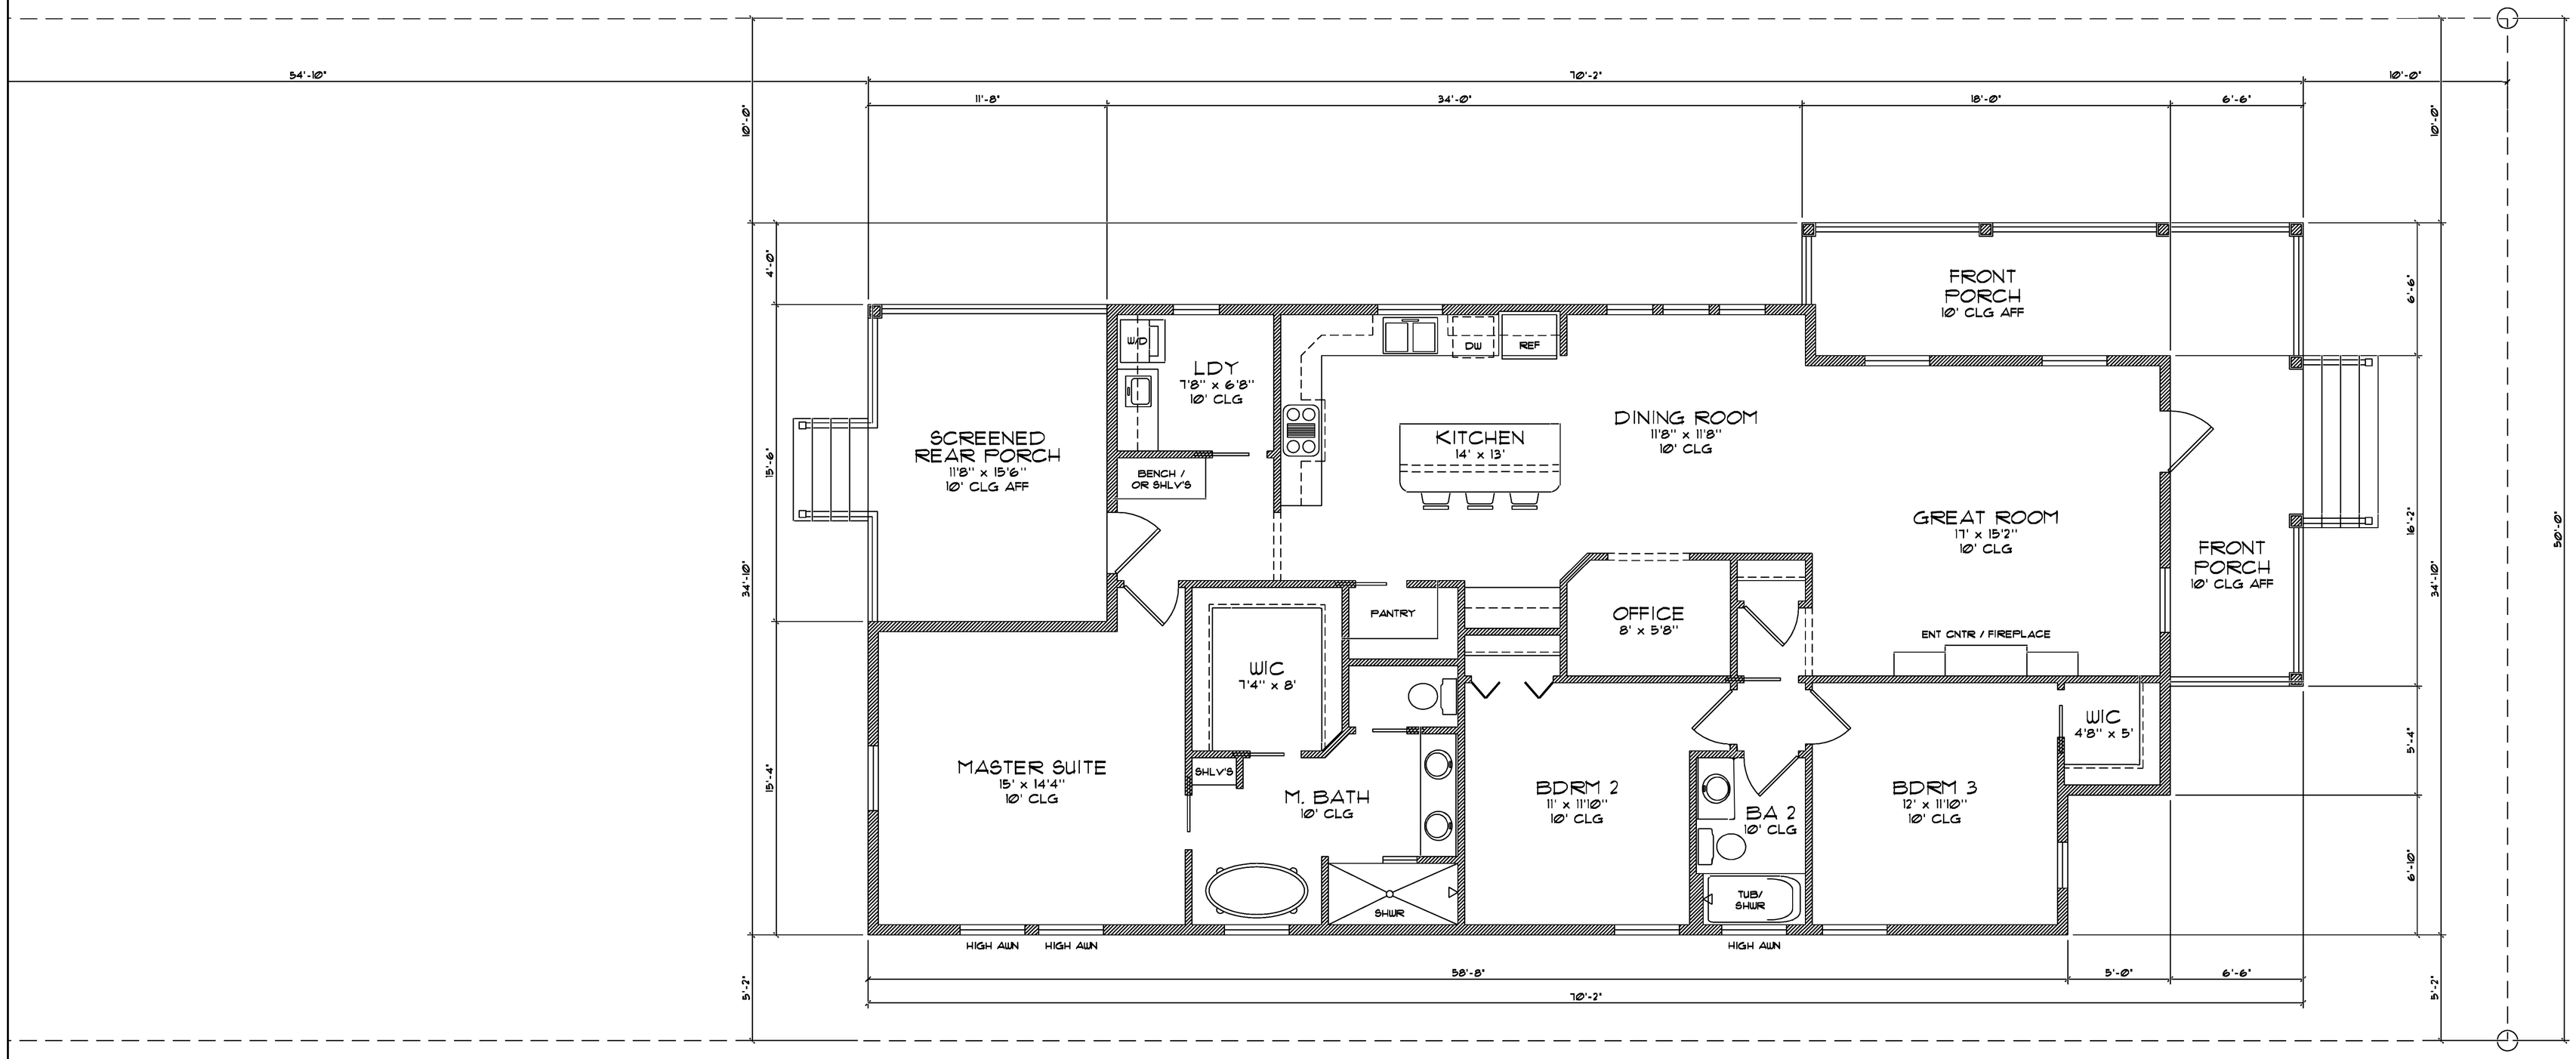

FLOOR PLAN
SCALE: 1/4" = 1'-Ø"

· AREA ·

LIVING AREA	=	1.705 ø
FRONT PORCH	=	263 ø
REAR PORCH	=	181 ø
TOTAL	=	2.149 ø

REVISIONS: 9-1-14

BUILDER:
THORNBERRY CUSTOM BUILDERS, INC.

DATE: 8-3-14
DRAWN BY: BOB PAPPAS
CHECKED BY:
SCALE: 1/4" = 1'-0"
CAD REFERENCE:

PAPPAS
DRAFTING & DESIGN
1048 CORNELIUS BLVD.
PORT CHARLOTTE, FL. 33953
(941)629-2383

SHEET:
1 OF 1